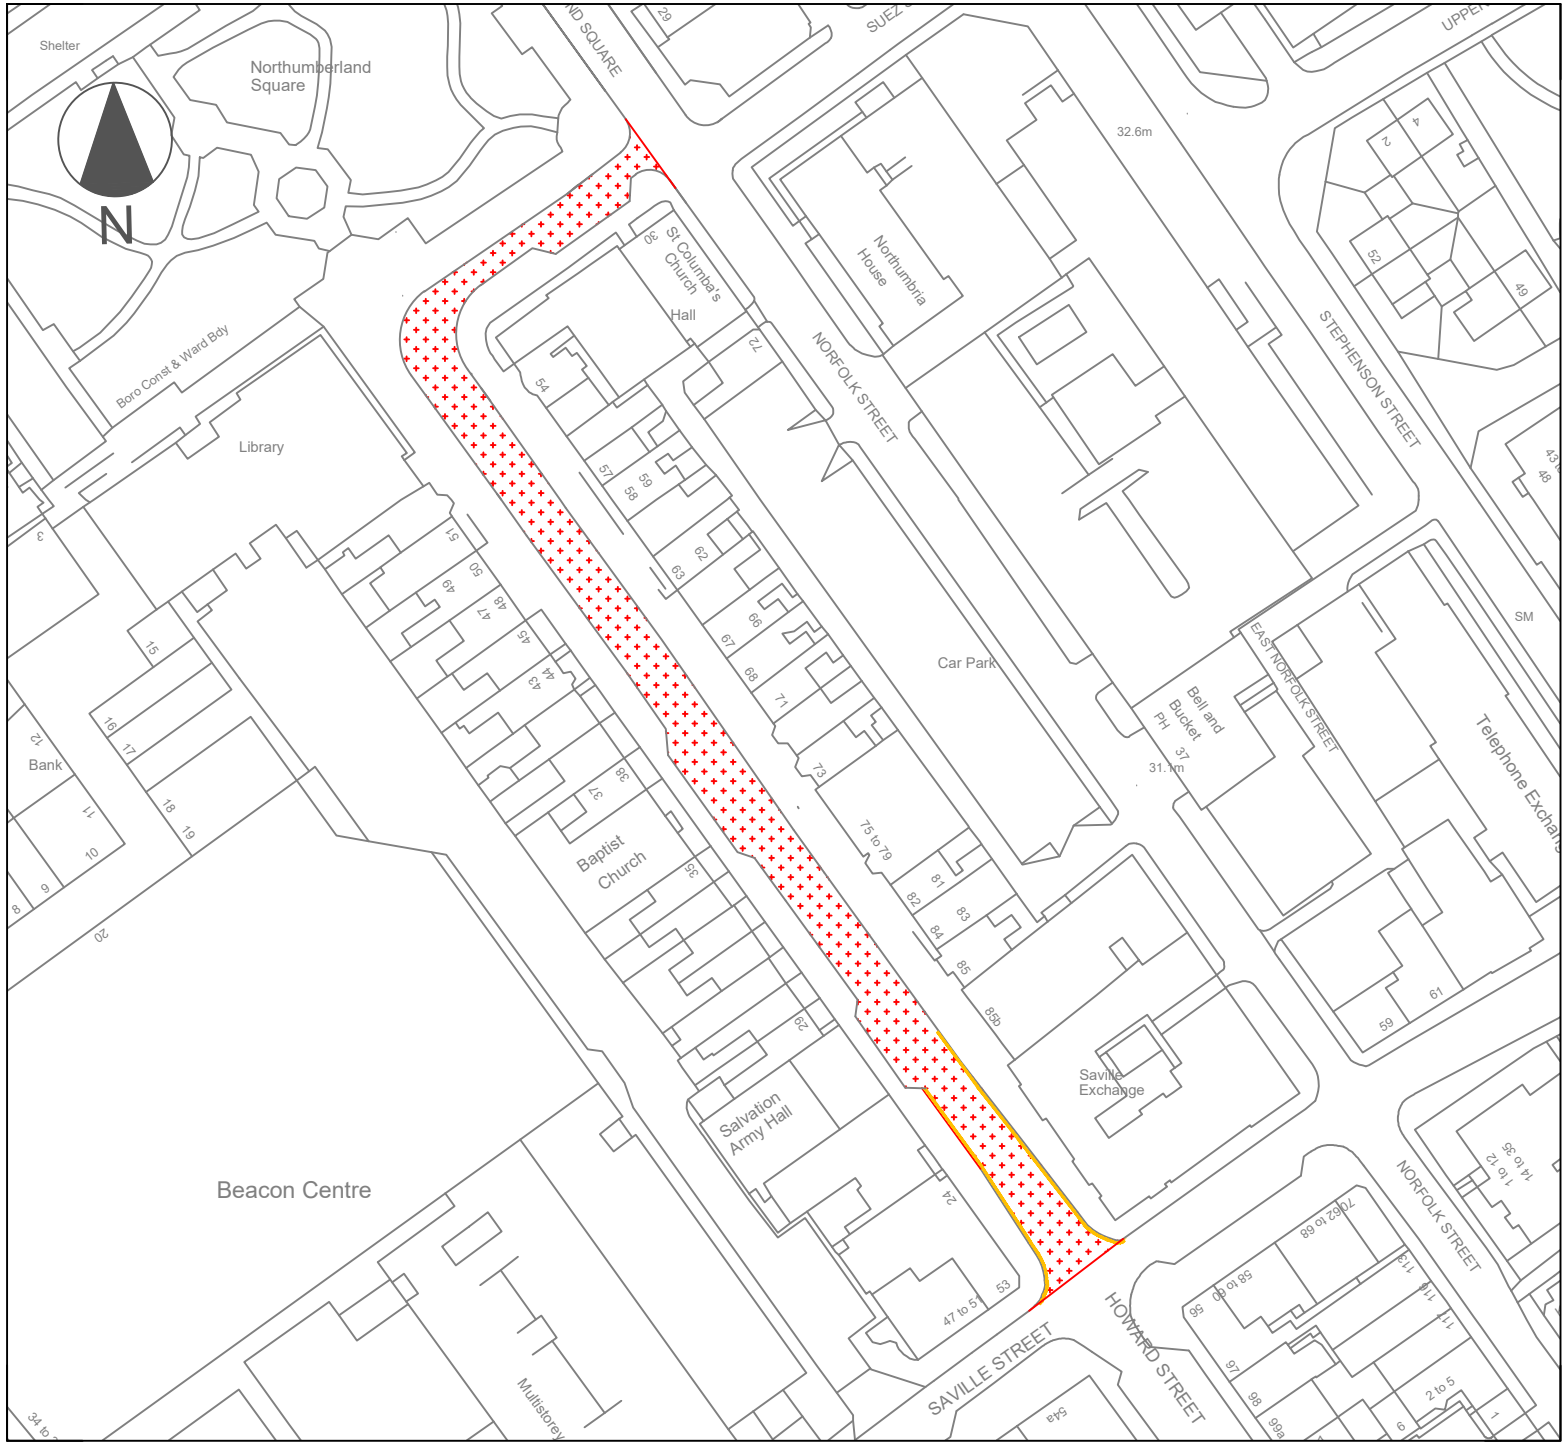


LEGEND

= EXTENTS OF PROPOSED NO WAITING AT ANY TIME ETRO

= PROPOSED INSTALLATION OF CONSERVATION STYLE DOUBLE YELLOW LINES (PRIMROSE GOLD, 50MM WIDE)

Rev	Drwn	Chk'd	App'd	Description	Date

Purpose of Issue
For consultation

Classification
Public

Client
North Tyneside Council

Project
Howard Street,
North Shields

Drawing
Proposed Parking Restrictions

Scale @ A4	Drawn	Checked	Approved
1:1250	JK	NS	NS

Project No. HOWNWAAT

Date Aug 2026

Drawing Identifier
Project - Originator - Zone - Level - File Type - Role - Number

BS1192 Compliant rev

North Tyneside Council

The Quadrant, The Silverlink North, Cobalt Business Park,
North Tyneside NE27 0BY - 0191 643 4819
www.northtyneside.gov.uk

Print Date:21/08/2026 13:37:14

© Crown Copyright and database right 2025. OS Licence Number AC0000820329. C:\Users\jker0505\OneDrive - North Tyneside Council\John Kermode\Misc 2026 - 2027\Howard Street Propsed DYL's.dwg