Town and Country Planning Act 1990
The Council of the Borough of North Tyneside (Osborne House, North Terrace, Wallsend) Tree Preservation Order 2026

The Council of the Borough of North Tyneside in exercise of the powers conferred on them by sections 198 of the Town and Country Planning Act 1990 hereby make the following Order—

Citation
1. This Order may be cited as the (Osborne House, North Terrace, Wallsend) Tree Preservation Order 2026.

Interpretation
2. (1) In this Order "the authority" means the Council of the Borough of North Tyneside

(2) In this Order any reference to a numbered section is a reference to the section so numbered in the Town and Country Planning Act 1990 and any reference to a numbered regulation is a reference to the regulation so numbered in the Town and Country Planning (Tree Preservation)(England) Regulations 2012.

Effect
3.—(1) Subject to article 4, this Order takes effect provisionally on the date on which it is made.

(2) Without prejudice to subsection (7) of section 198 (power to make tree preservation orders) or subsection (1) of section 200 (tree preservation orders: Forestry Commissioners) and, subject to the exceptions in regulation 14, no person shall—

(a) cut down, top, lop, uproot, wilfully damage, or wilfully destroy; or

(b) cause or permit the cutting down, topping, lopping, wilful damage or wilful destruction of,

any tree specified in the Schedule to this Order except with the written consent of the authority in accordance with regulations 16 and 17, or of the Secretary of State in accordance with regulation 23, and, where such consent is given subject to conditions, in accordance with those conditions.

Application to trees to be planted pursuant to a condition

4.—In relation to any tree identified in the first column of the Schedule by the letter "C", being a tree to be planted pursuant to a condition imposed under paragraph (a) of section 197 (planning permission to include appropriate provision for preservation and planting of trees), this Order takes effect as from the time when the tree is planted.

Dated this 19th day of May 2026


The Common Seal of the
Council of the Borough of North Tyneside
was affixed to this order in the presence of:




Authorised Signatory



158738

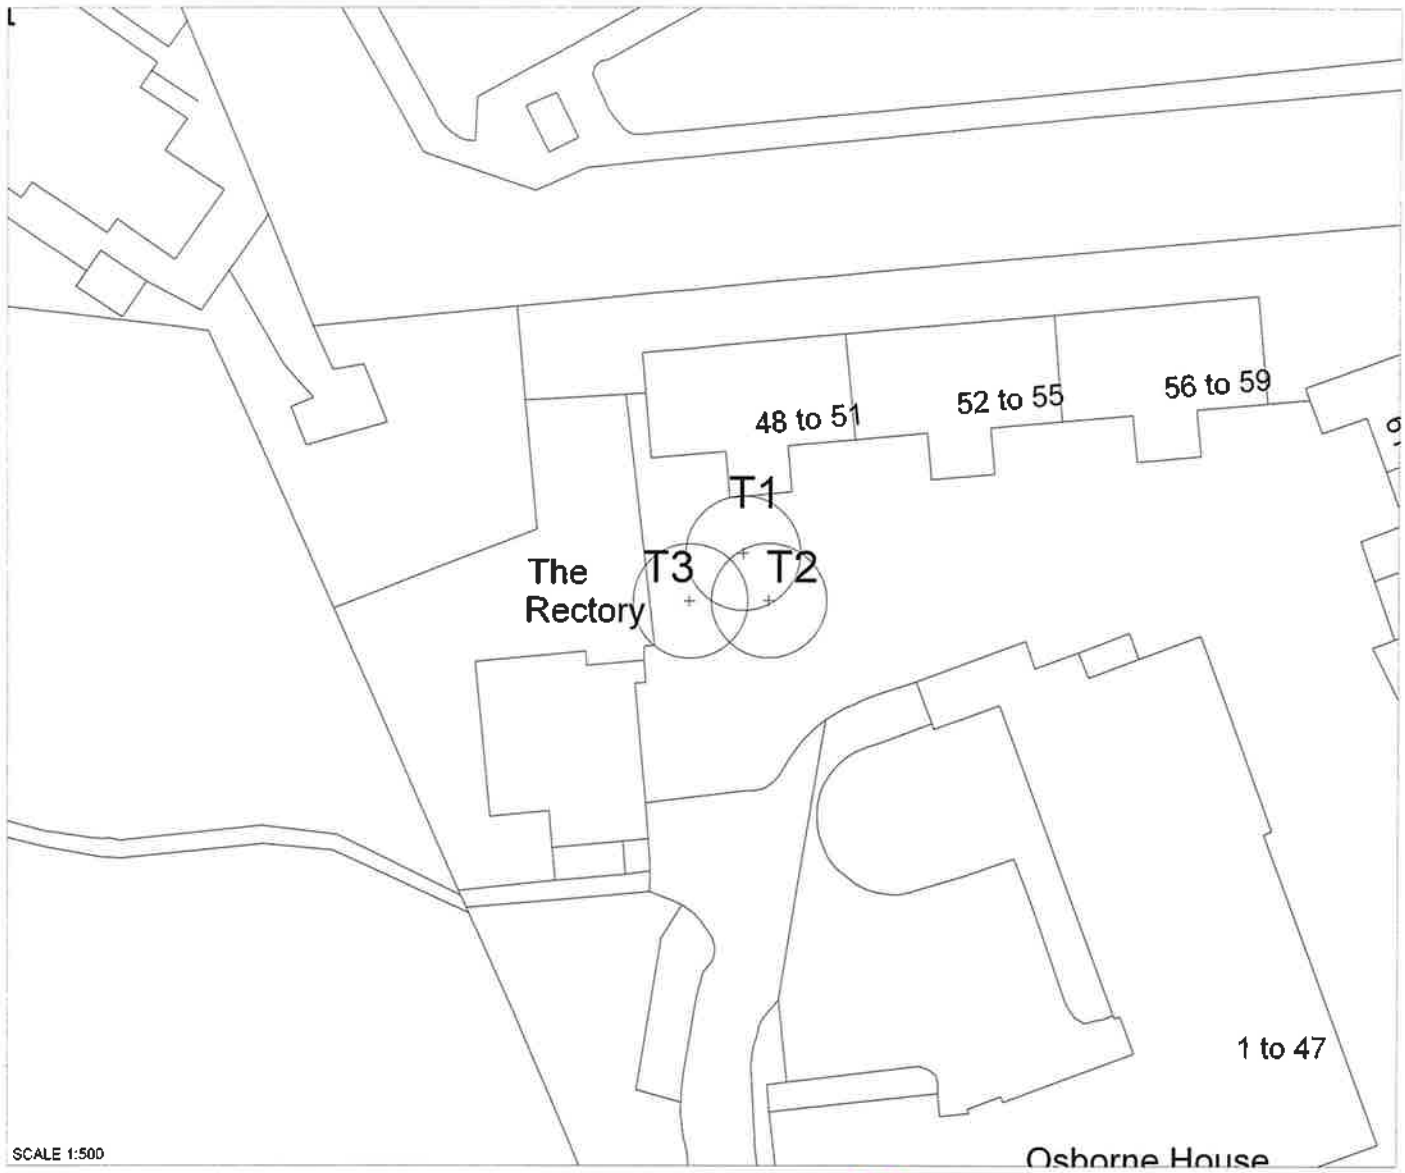

SCALE 1:500

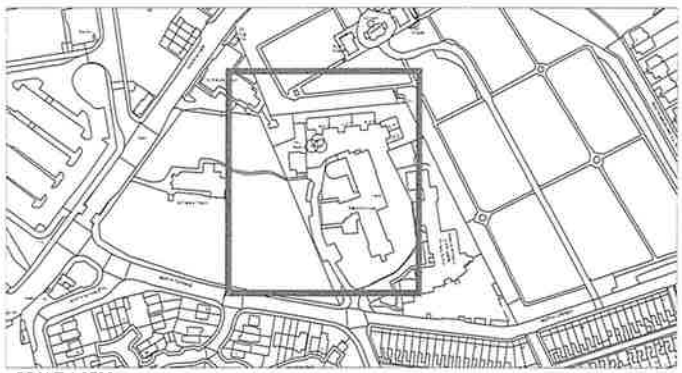

SCALE 1:2500

Dated this day :

19th May 2026 (date)

The Common Seal of the Council of the Borough of North Tyneside was affixed to this Order in the presence of :

(Authorised Signatory)

LEGAL MANAGER

158938

JOHN SPARKES
DIRECTOR OF REGENERATION AND ECONOMIC DEVELOPMENT

QUADRANT EAST
THE SILVERLINK
COBALT BUSINESS PARK
NORTH TYNESIDE
NE27 0BY

© Crown Copyright and database 2020.
Ordnance Survey Licence Number AC0000820329

NORTH

NORTH TYNESIDE COUNCIL
TREE PRESERVATION ORDER 2026

OSBORNE HOUSE
NORTH TERRACE, WALLSEND

TREE PRESERVATION ORDER 2026

OSBORNE HOUSE, NORTH TERRACE WALLSEND

SCHEDULE

The map referred to is at a scale of 1:500 and is based on an enlargement of the O.S. edition of sheet numbered NZ3669. The area covered by the Order is on land at Osborne House, North Terrace, Wallsend. The area is wholly within the Metropolitan Borough of North Tyneside in the County of Tyne and Wear.

SPECIFICATION OF TREES

TREES SPECIFIED INDIVIDUALLY
(encircled in black on the map)

Reference on map	*Description*	*Situation*
T1	Horse Chestnut (Aesculus sp.)	The tree is located 3.9m from the south west corner of apartments 48 to 51 and 5.5m from the south east corner of apartments 48 to 51.
T2	Horse Chestnut (Aesculus sp.)	The tree is located 7.8m from the south east corner of apartments 48 to 51 and 7.7m from the south west corner of apartments 48 to 51.
T3	Horse Chestnut (Aesculus sp.)	The tree is located 11.3m from the south east corner of apartments 48 to 51 and 12.3m from the south west corner of apartments 48 to 51.

TREES SPECIFIED BY REFERENCE TO AN AREA
(within a dotted black line on the map)

Reference on map	*Description*	*Situation*
None		

GROUPS OF TREES
(within a broken black line on the map)

Reference on map	*Description*	*Situation*

WOODLANDS (within a continuous black line on the map)		
Reference on map	*Description*	*Situation*
None		

Town and Country Planning Act 1990
The Council of the Borough of North Tyneside (Osborne House, North Terrace, Wallsend) Tree Preservation Order 2026

CONFIRMATION OF ORDER

This Order was confirmed by the Council of the Borough of North Tyneside without modification on the 21st October 2026.

The Common Seal of the Council of the Borough of North Tyneside was affixed to this order in the presence of:



Authorised Signatory

(IAIN MORRISON FRASER)

PRINCIPAL LAWYER